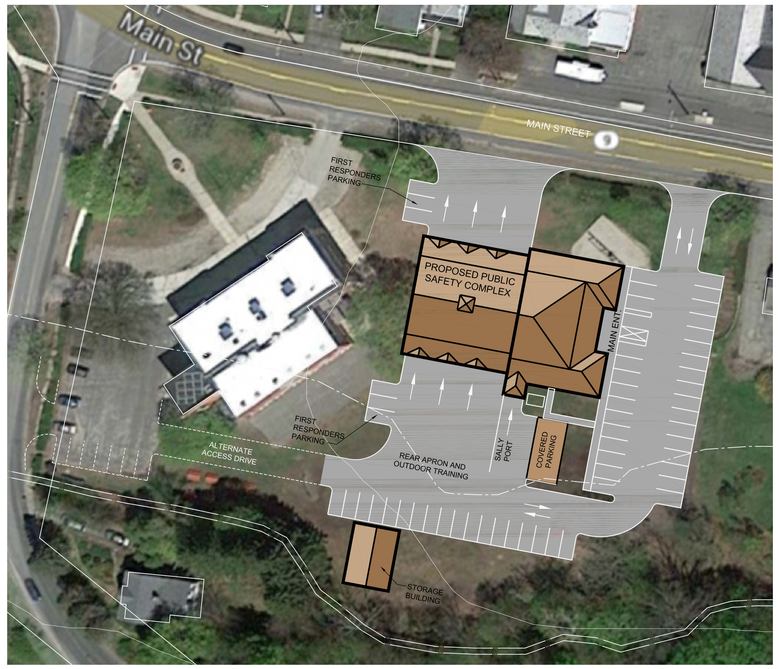
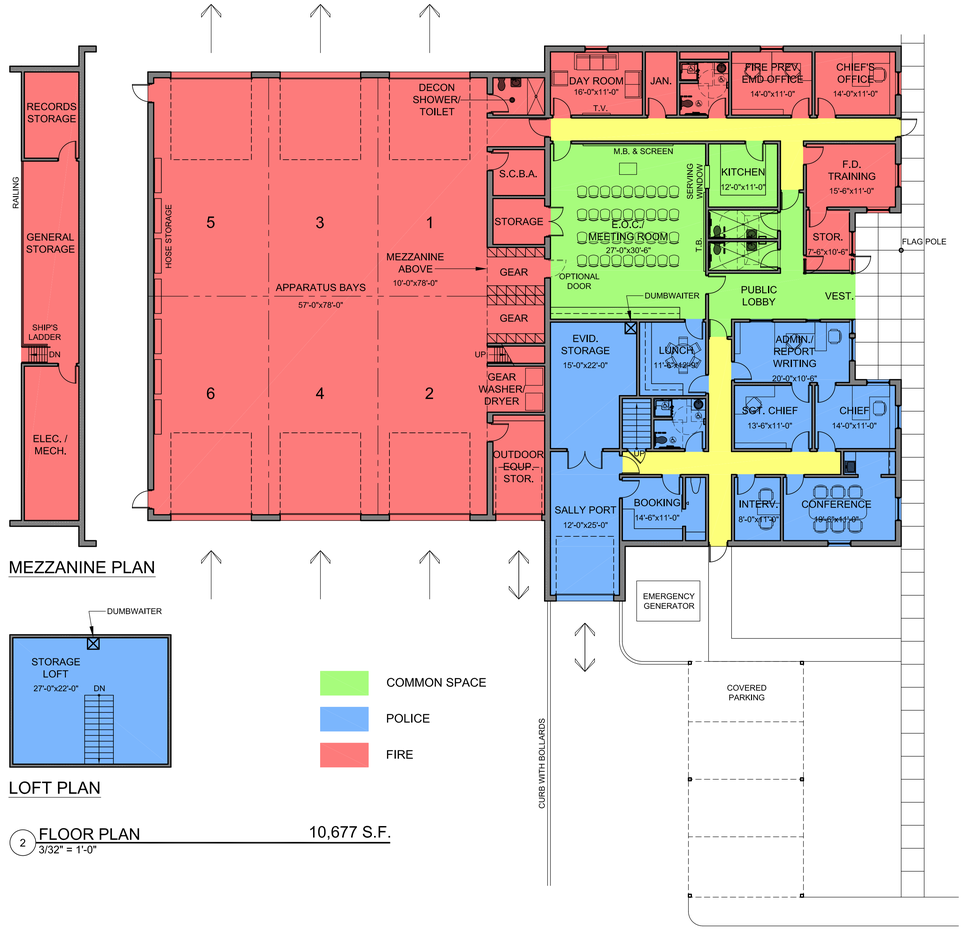



1 SITE PLAN
1:40




MEZZANINE PLAN



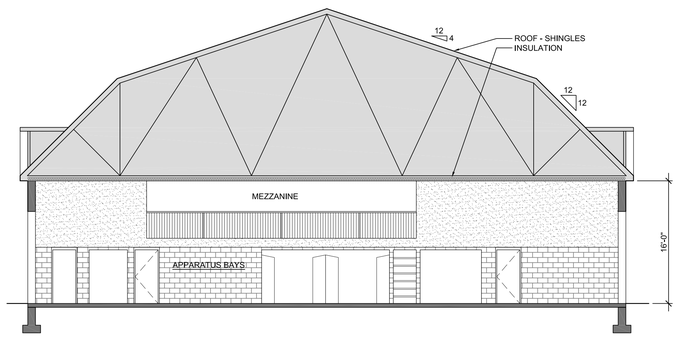

LOFT PLAN

COMMON SPACE
POLICE
FIRE

2 FLOOR PLAN 10,677 S.F.
3/32" = 1'-0"




3 NORTH ELEVATION (STREET VIEW)
1/8" = 1'-0"




4 APPARATUS BAY SECTION
1/8" = 1'-0"

Copyright 2015, Drummey Rosane Anderson, Inc.

D·R·A
Drummey Rosane Anderson, Inc.
225 Oakland Road
Suite 205
South Windsor, CT
06074
Architecture 860-644-8300
Planning fax 860-644-8301
Interior Design info@draws.com

# WILLIAMSBURG PUBLIC SAFETY FACILITY

Williamsburg, Massachusetts

KEY PLAN

N

STUDY #2
BASE BID & ALT. BID #2

Scale: 1"=20'
Drawn by: GEB
Job# 14027.00
Date: 9/2/15

A-3